1993 FLOOR PLANS (1 of 3)

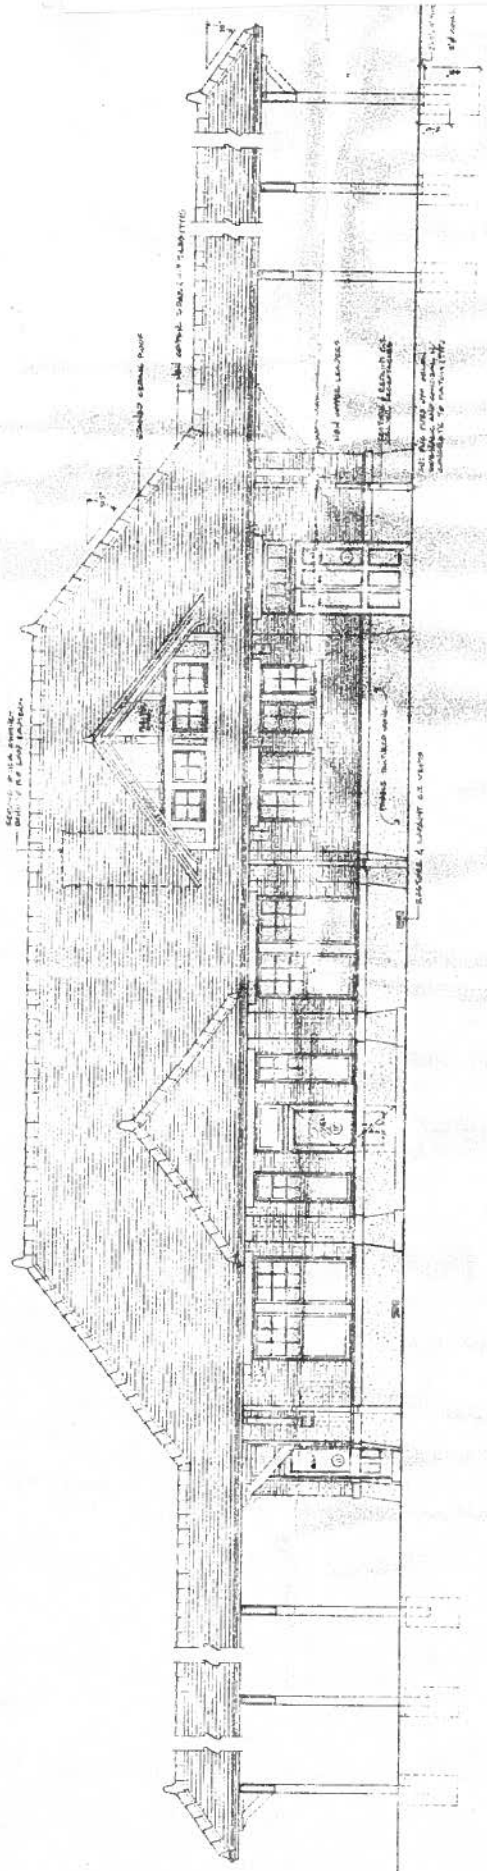

date:
scale:
drawing: 7

EAST ELEVATION

ERG
ARCHITECT
16 PATH WAY KATONAH, NY

RESTORATION & ALTERATIONS TO BEDFORD HILLS DEPOT
FOR
THE TOWN of BEDFORD
DEPOT PLACE, BEDFORD HILLS, NEW YORK

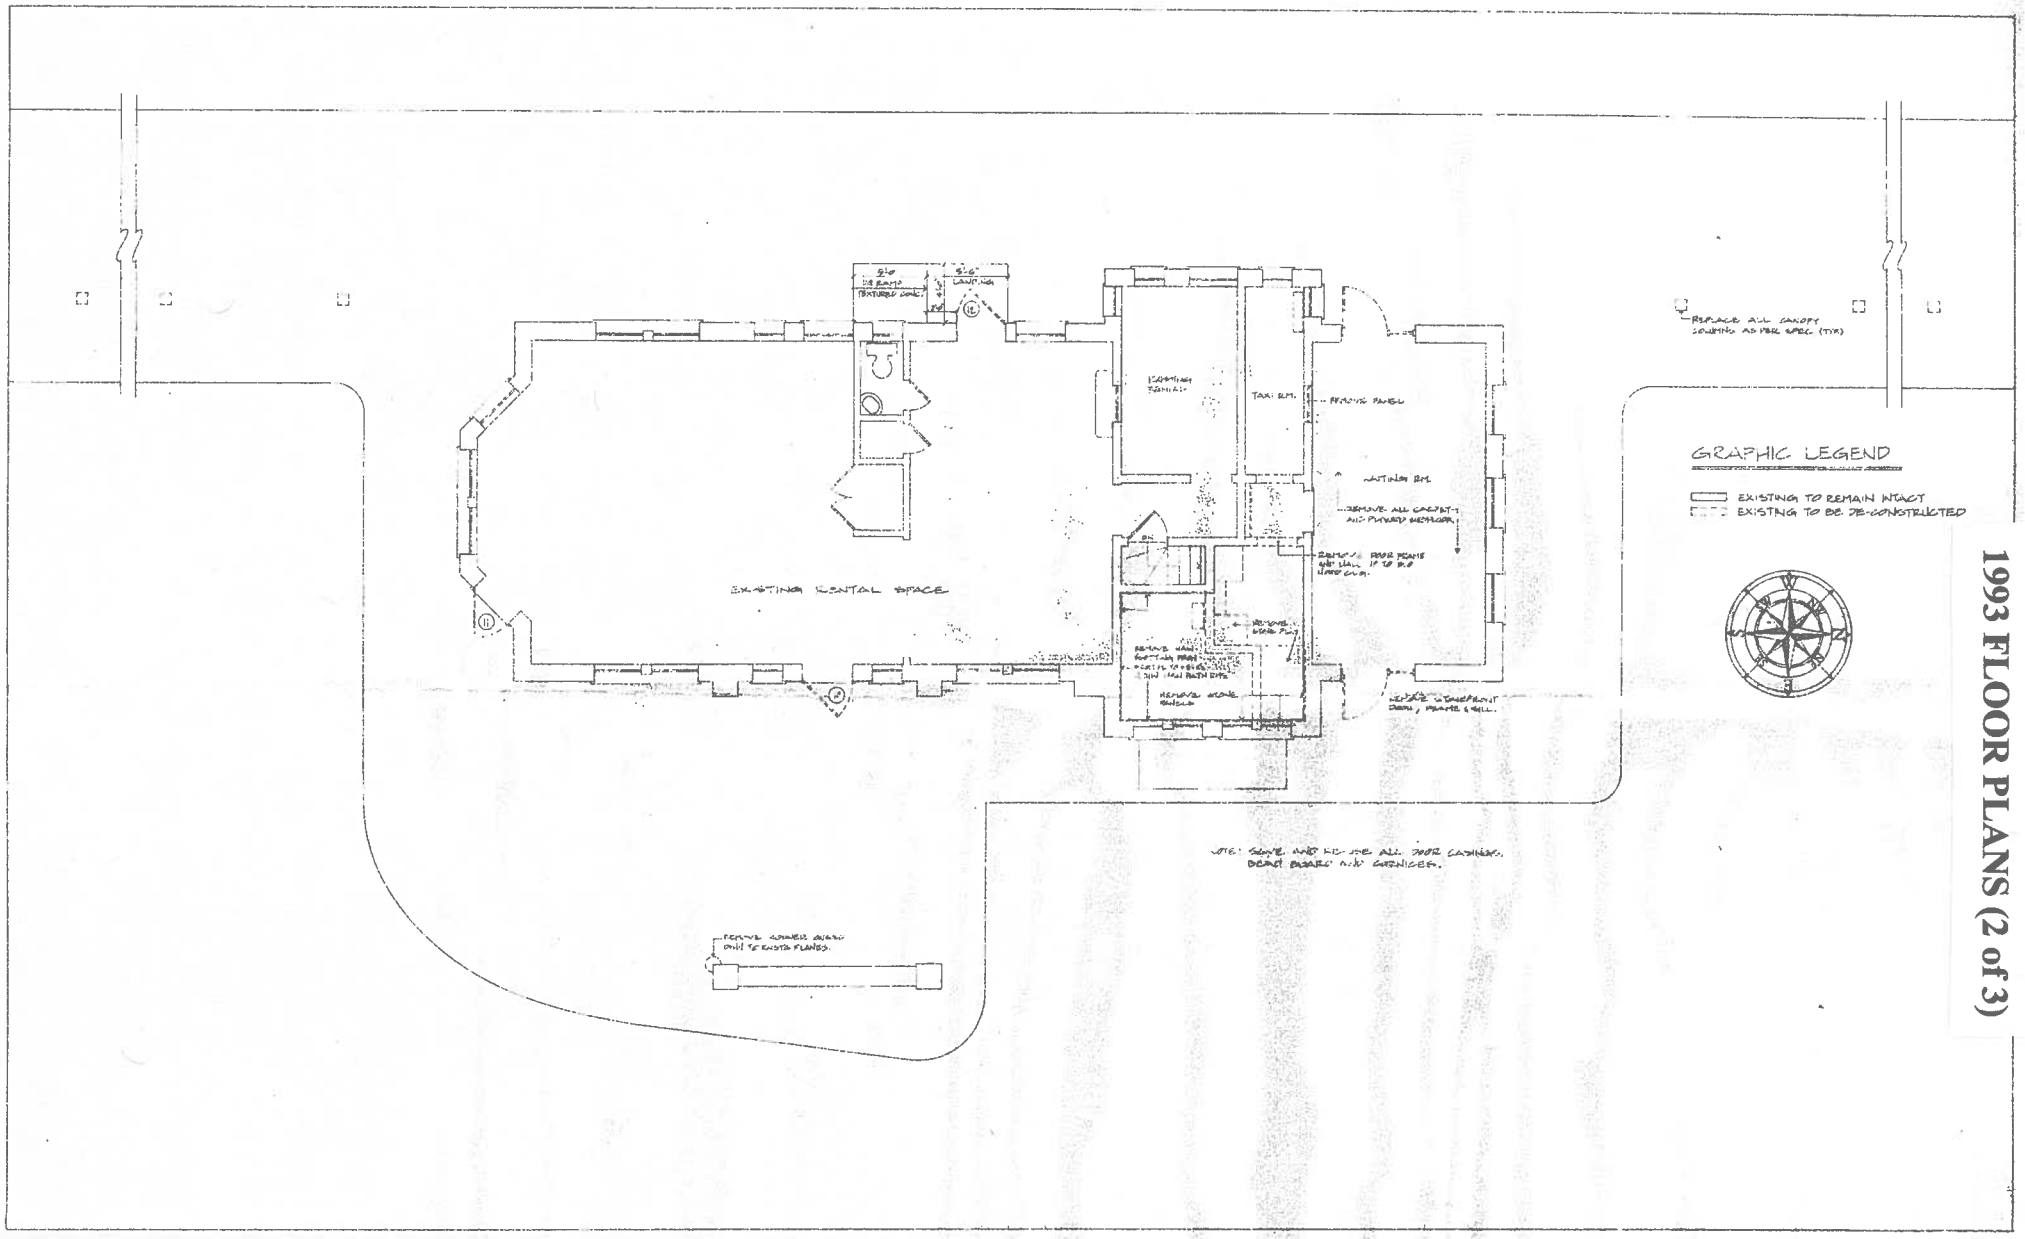

1993 FLOOR PLANS (2 of 3)

RESTORATION & ALTERATION TO BEDFORD HILLS DEPOT
FOR
THE TOWN OF BEDFORD
DEPOT PLAZA, BEDFORD HILLS, NEW YORK

ERG ARCHITECT
16 PARKWAY, KATONAH, NY 10536
914-232-9004

DE-CONSTRUCTION PLAN

date: 3 [illegible]
scale: 1/4"=1'-0"
drawing: 4

1993 FLOOR PLANS (3 of 3)

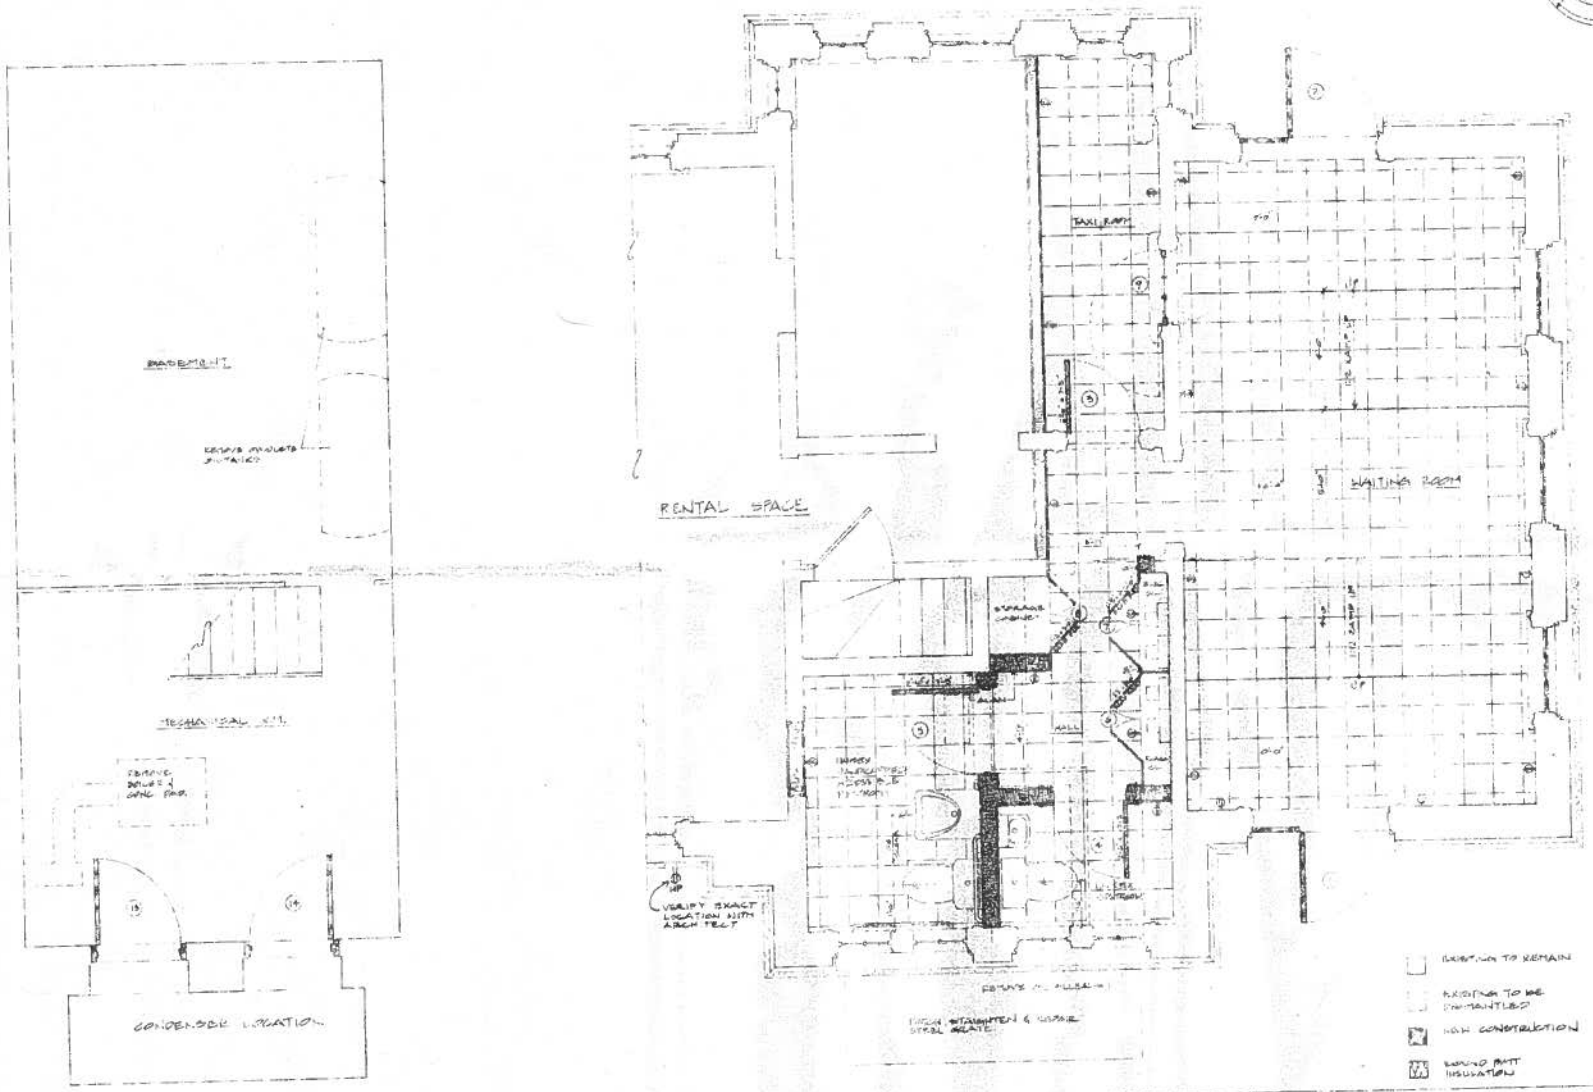

RESTORATION & ALTERATION TO BEDFORD HILLS DEPOT
FOR
THE TOWN of BEDFORD
DEPOT PLAZA, BEDFORD HILLS, NEW YORK

ERG ARCHITECT
16 PARKWAY, KATONAH, NY
10536 914-232-9004

BASEMENT & PARTIAL FLOOR PLAN

date: 5-6-96
scale: 1/4"=1'-0"
drawing:
5