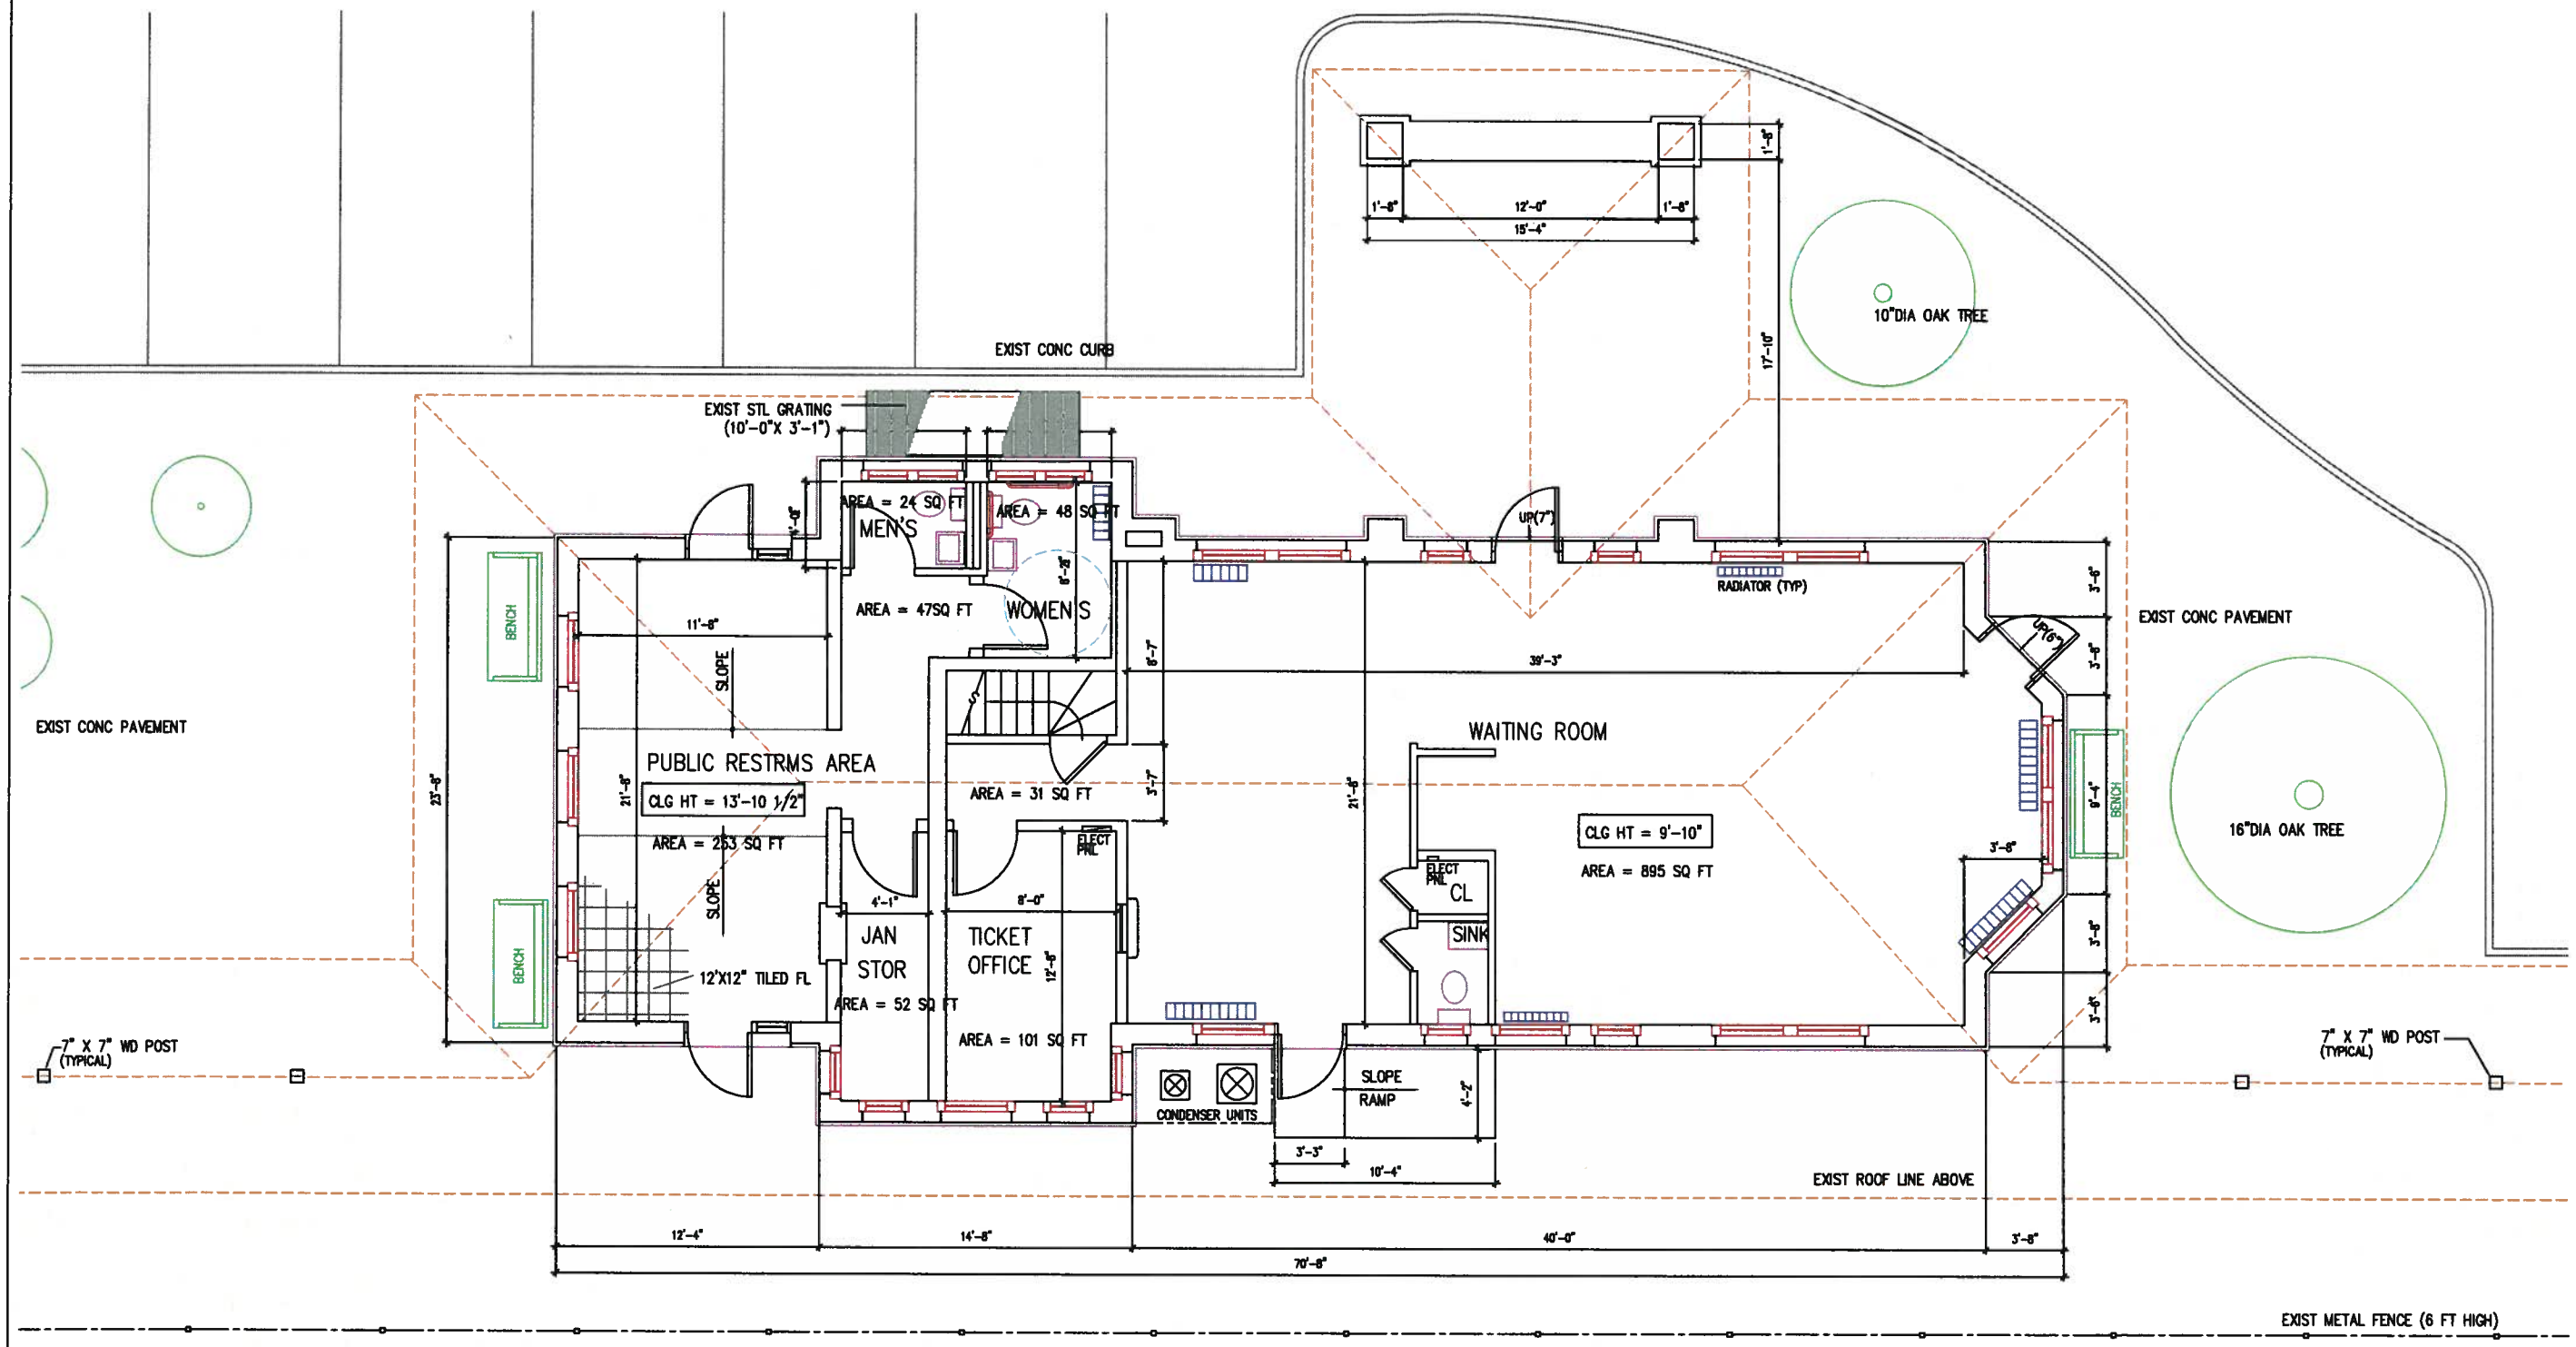

GROUND FLOOR PLAN – EXISTING CONDITIONS

SCALE: 1/4 = 1'-0"

Metro-North Railroad
347 Madison Avenue
New York, N.Y. 10017

Drawing
GROUND FL PLAN
EXIST CONDITIONS

Project
BEDFORD HILLS
STATION BUILDING

No.	Date	Issue/Revision
	8/8/14	

Date
Drawn
Checked
Scale

Dwg. No.
A–1

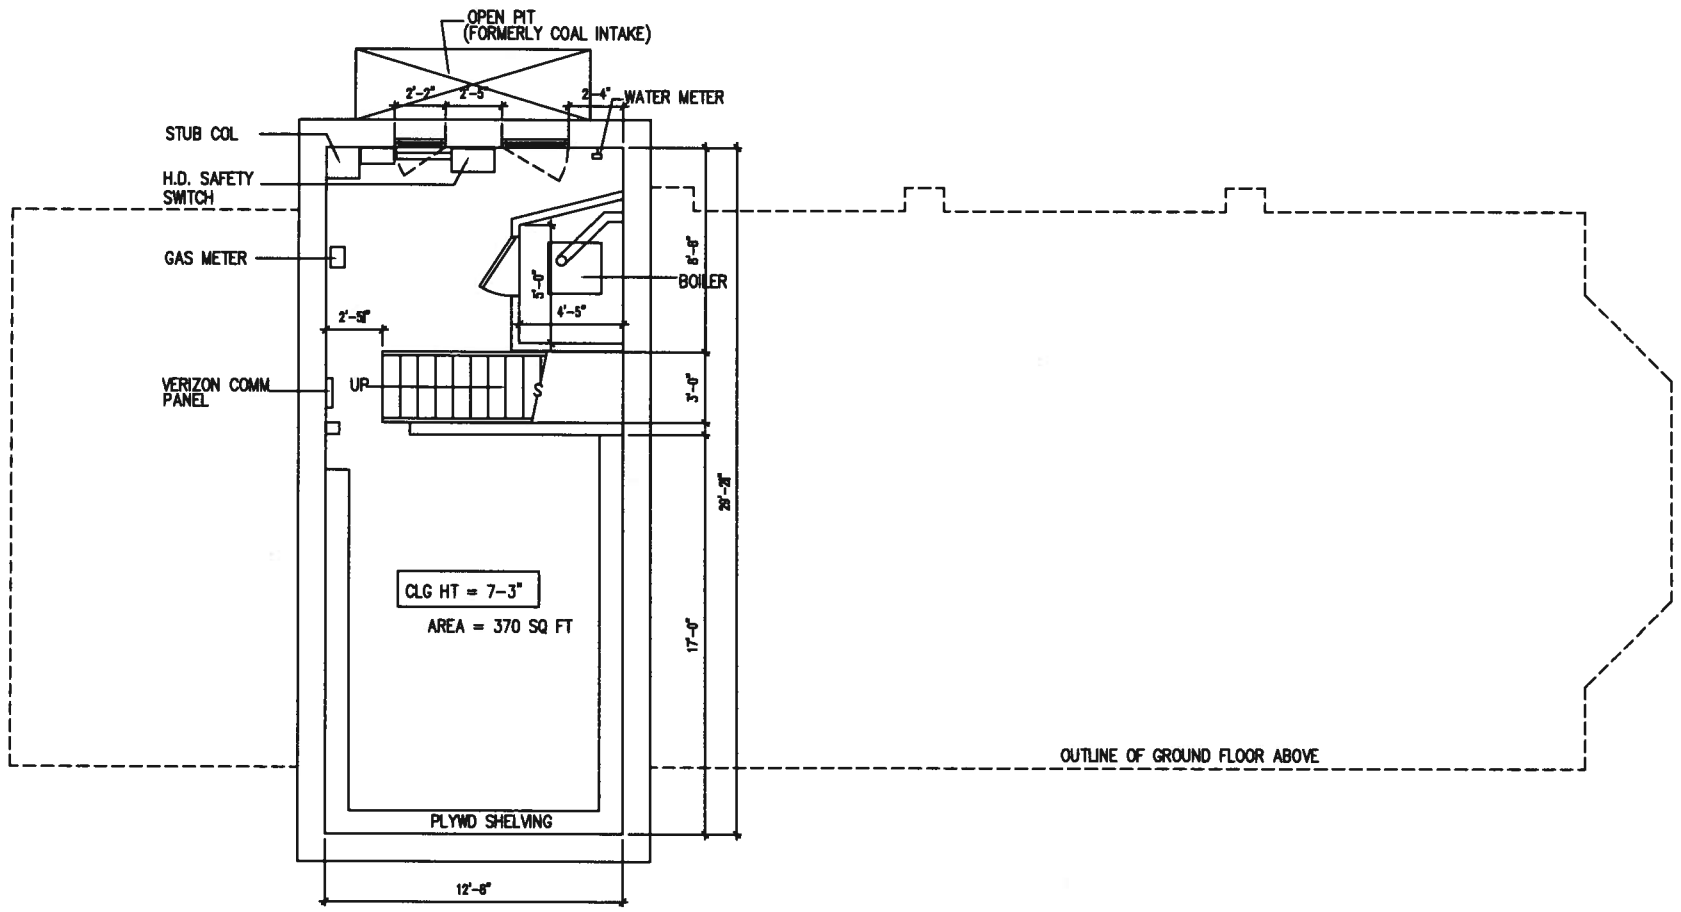

BASEMENT PLAN – EXSITING CONDITIONS

SCALE: 1/4" = 1'-0"

Metro-North Railroad
347 Madison Avenue
New York, N.Y. 10017

Drawing
BASEMT FL PLAN
EXIST CONDITIONS

Project
BEDFORD HILLS
STATION BUILDING

No.	Date	Issue/Revision
	8/8/14	

Date
Drawn
Checked
Scale

Dwg. No.
A-2